DESIGN PACKAGE 2

ISSUED FOR CONSTRUCTION
3/23/2011

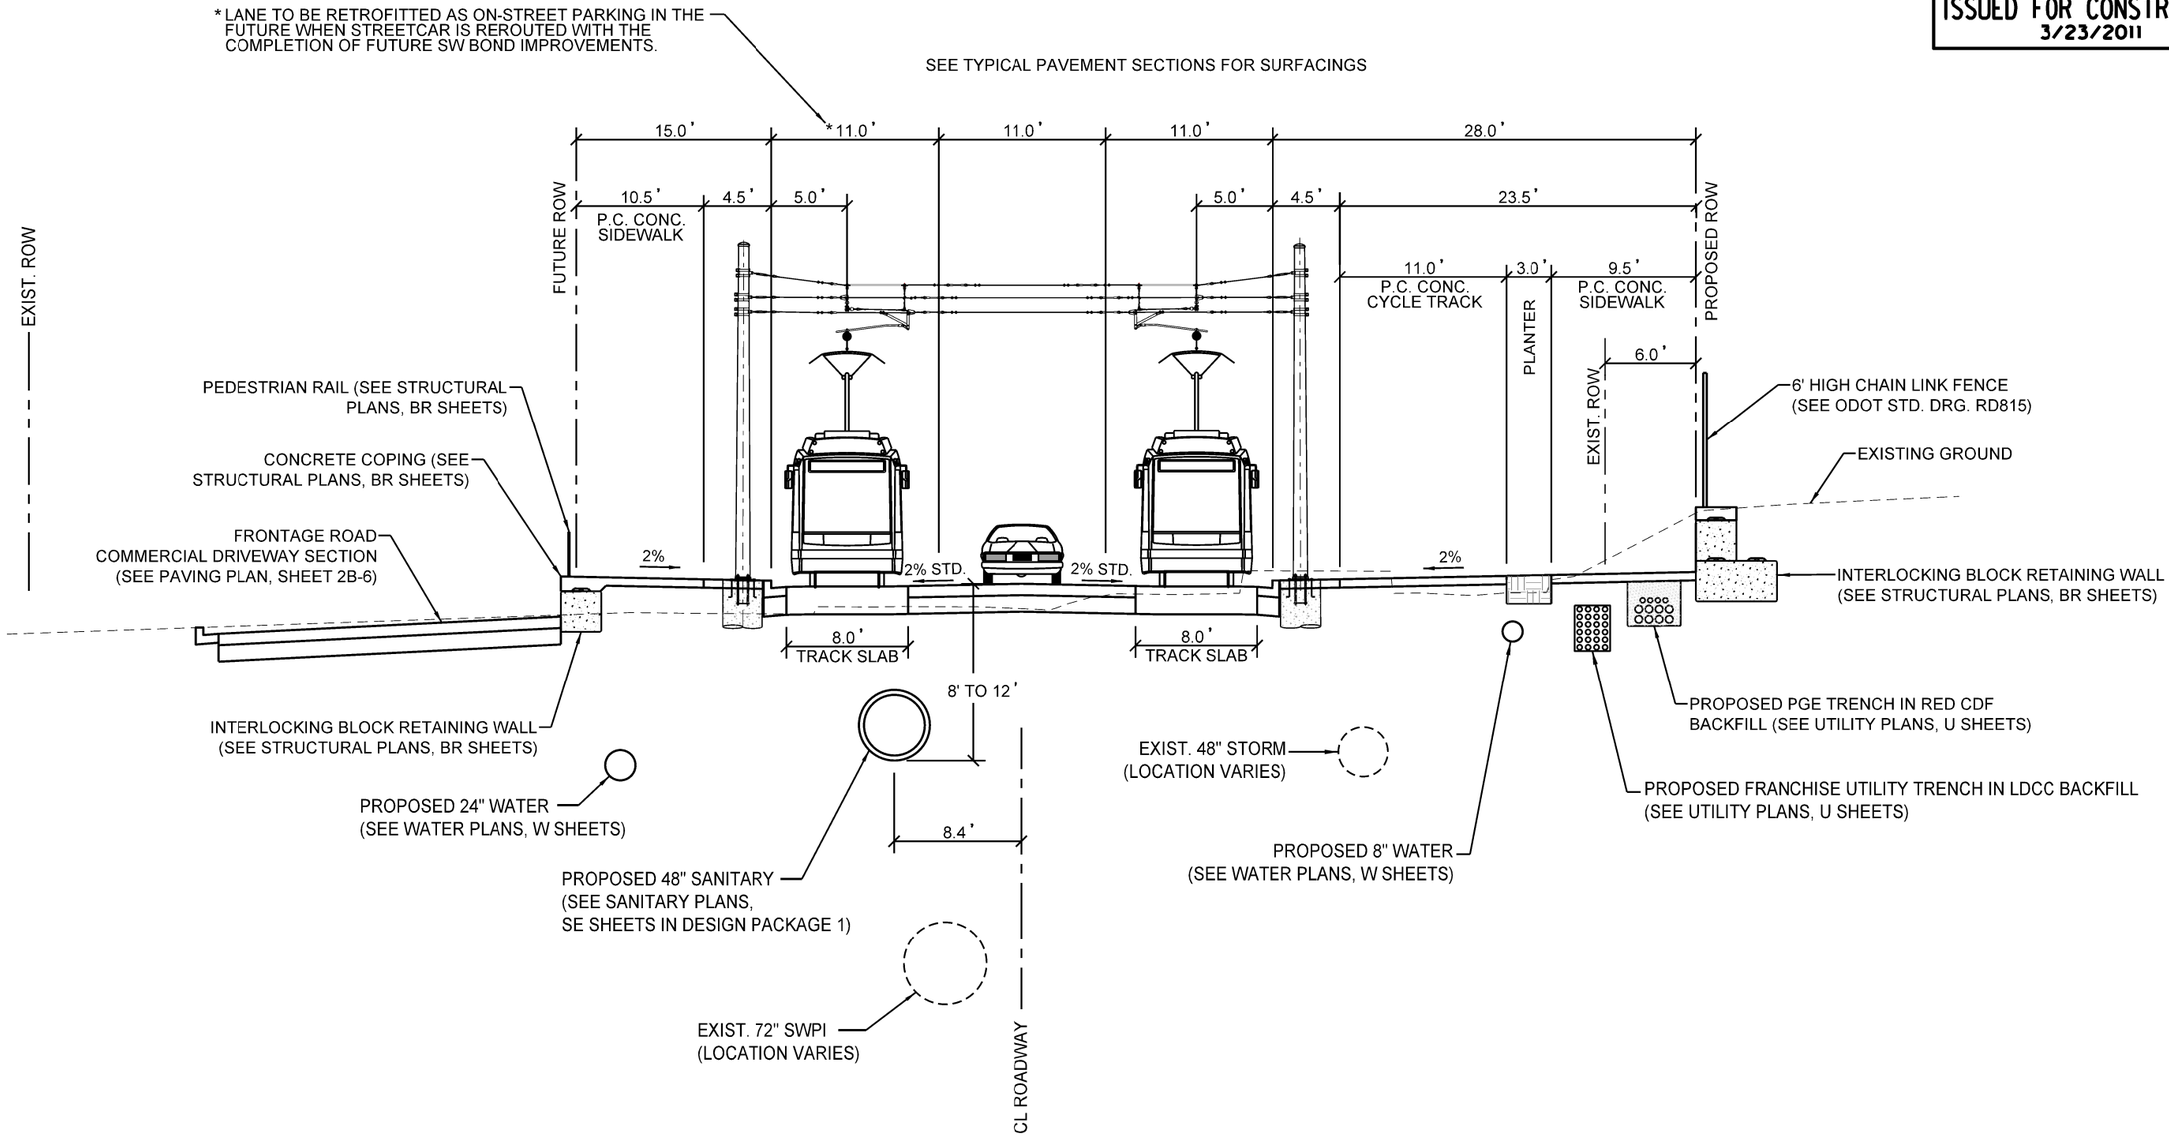

SW MOODY AVENUE - TYPICAL SECTION

SW GROVER ST TO SW GIBBS ST

(LOOKING SOUTH)

Harper Houf Peterson Righellis Inc.

ENGINEERS • PLANNERS
LANDSCAPE ARCHITECTS • SURVEYORS

205 SE Spokane Street, Suite 200, Portland, OR 97202
phone: 503.221.1131 www.hhpr.com fax: 503.221.1171

NO.	DATE	DESCRIPTION	APPD.
		REVISION	

DESIGNED BY: HHPR | DATE APPROVED:
CAD BY: HHPR
CHECKED BY: HHPR

DATUM: NAVD 88

REGISTERED PROFESSIONAL ENGINEER 58,581 OREGON JUL. 17, 2009 BRUCE M. HAUNRETER
EXPIRES: 06/30/

APPROVALS:

SUPERVISING ENGINEER — REG. PROF. ENGR. NO. 60350PE

CITY ENGINEER — REG. PROF. ENGR. NO. 51538PE

CITY OF PORTLAND BUREAU OF TRANSPORTATION

SAM ADAMS, MAYOR
STEVE TOWNSEN, P.E., CITY ENGINEER

SW Moody Avenue Improvements
SW River Parkway to SW Gibbs Street

Typical Section
SW Grover St to SW Gibbs St
(Looking South)

1/4 SECTION: 3229
PROJECT NO.: T00185
SHEET NO.: 2A-3

Plot Date: 5/10/2011 3:49:12 PM User: jeffe Filename: P:\PDX-26\PDX26-DGNS\PLAN SHEETS-Design Package 2\02A-TYP SECTIONS\PDX26-2A-3_Grover to Gibbs.dgn